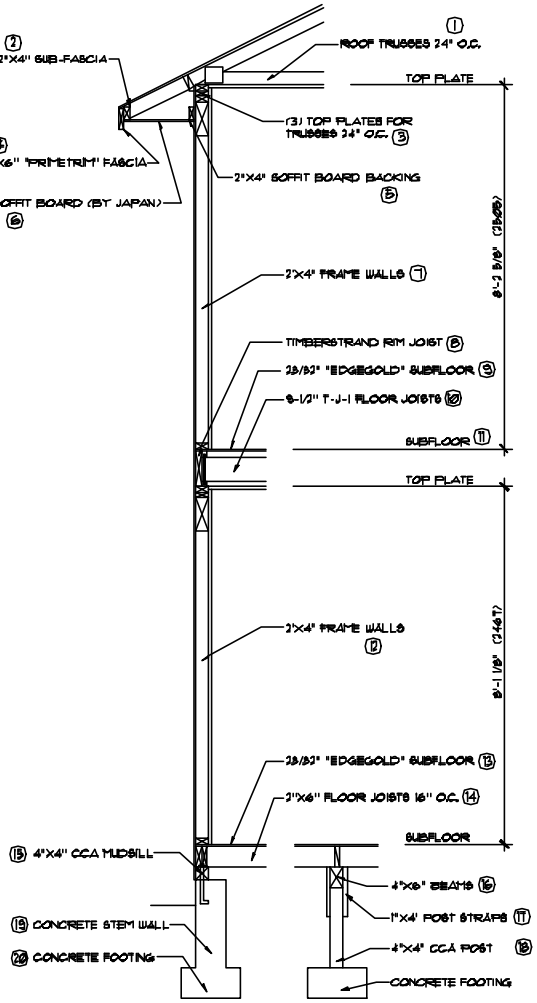

A TWO STORY WALL SECTION

1/2" = 1'-0"

(STANDARD HEADER WALL HEIGHT)

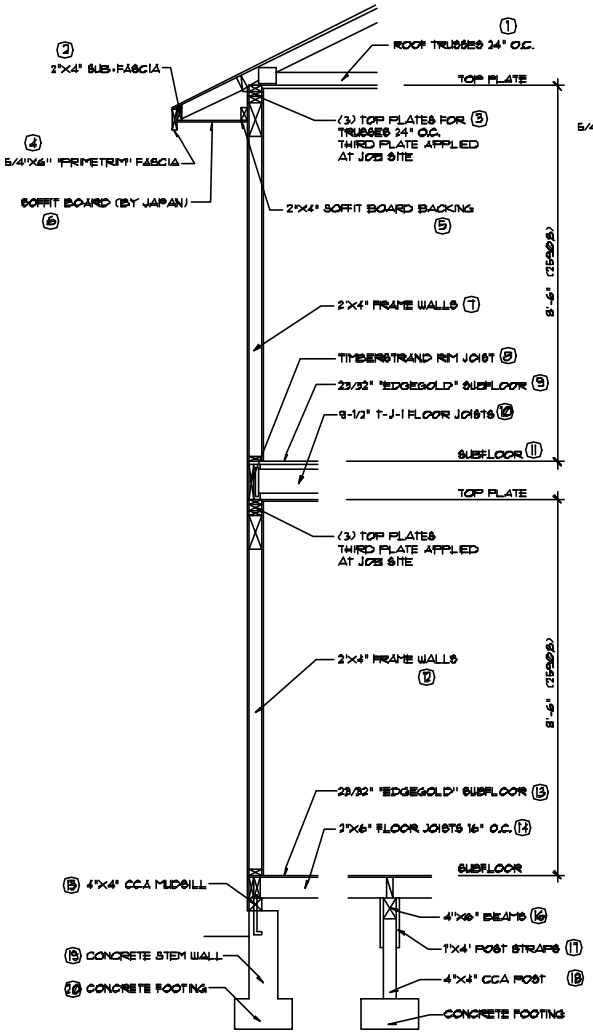

B TWO STORY WALL SECTION

1/2" = 1'-0"

(SUB-HIGH STUD WALL HEIGHT)

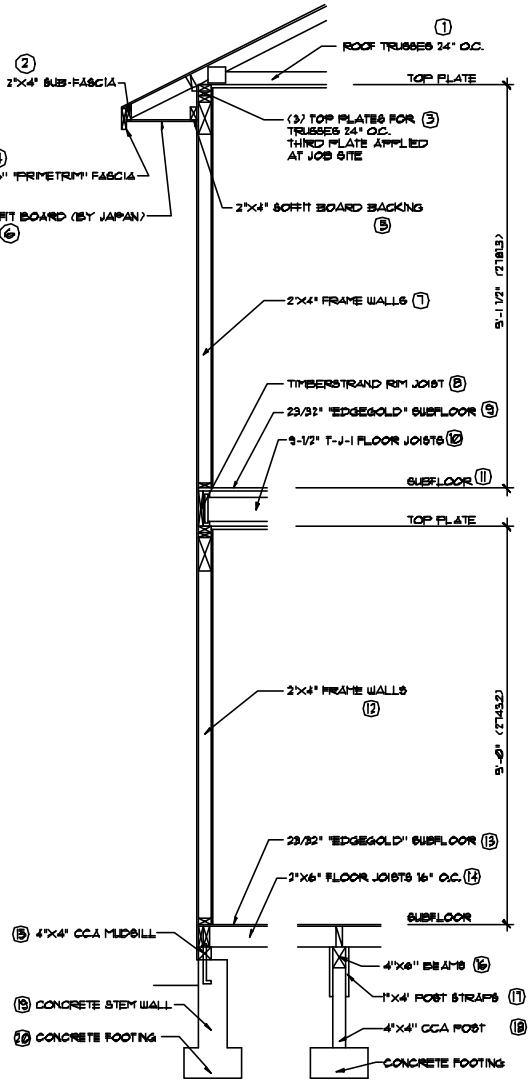

C TWO STORY WALL SECTION

1/2" = 1'-0"

(HIGH STUD WALL HEIGHT)

DIMENSION NOTES:

DENOTES CENTERLINE DIMENSION

DENOTES EDGE DIMENSION SYMBOL INDICATES SIDE

ARMSTRONG
AUBURN, WASHINGTON
(206) 833-6666

CHK'D BY:

REDLINE:

REVISION DATE

COPYRIGHT

PROJECT
STD. SECTIONS

SHEET
WALL SECTIONS

DRAWN BY	DATE
G.P.M.	6-26-00
MARKETING	SHT. NO.
TOD SAKAI	A